
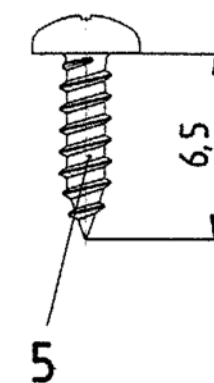
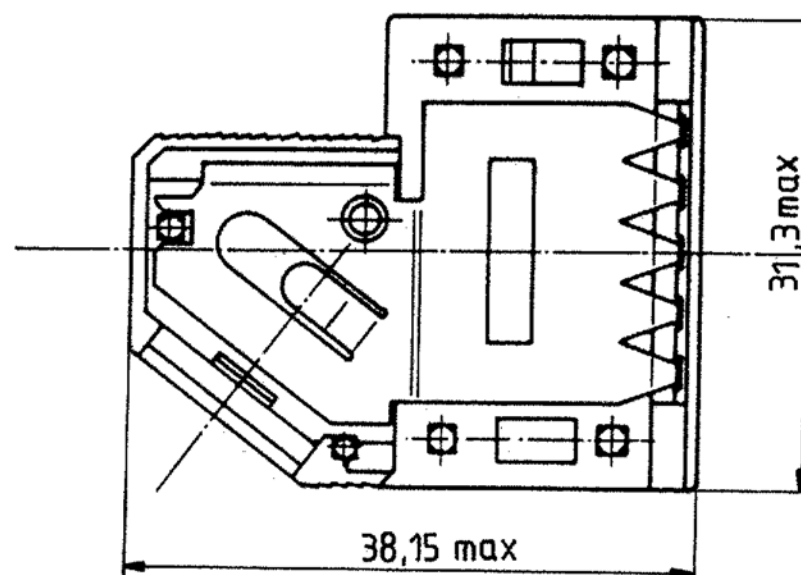
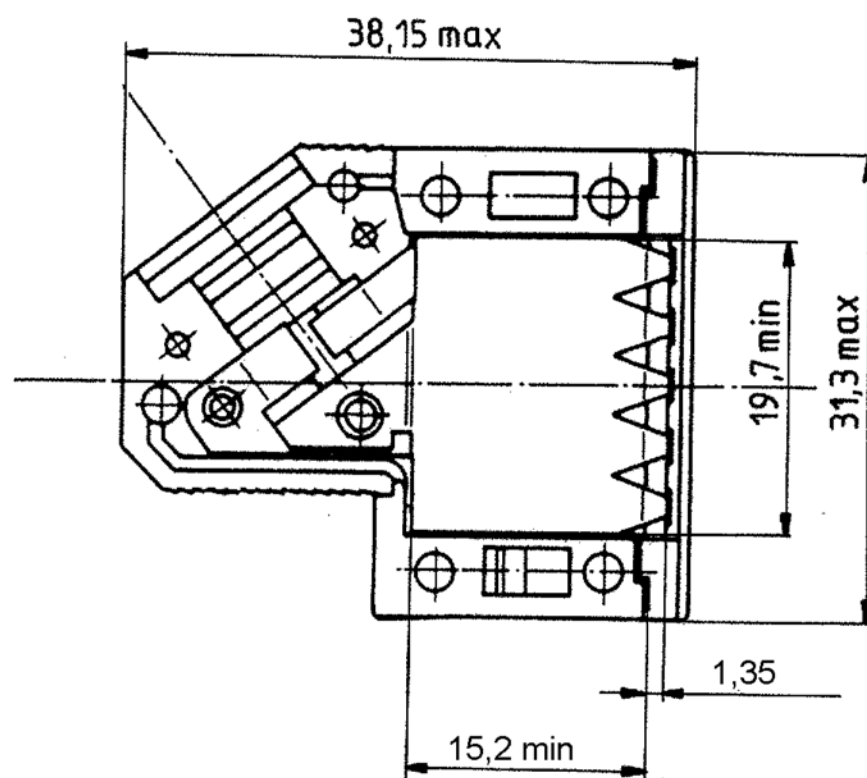
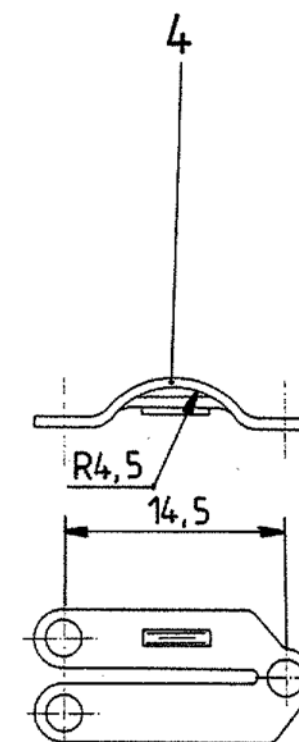
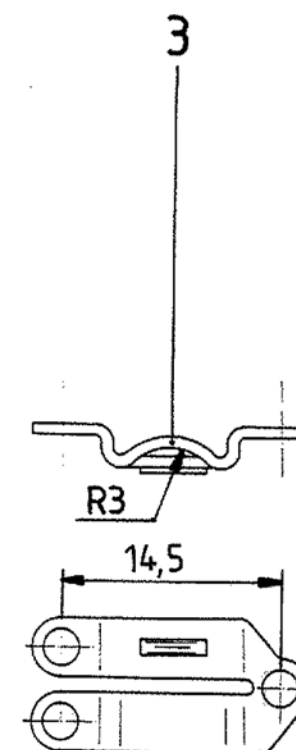
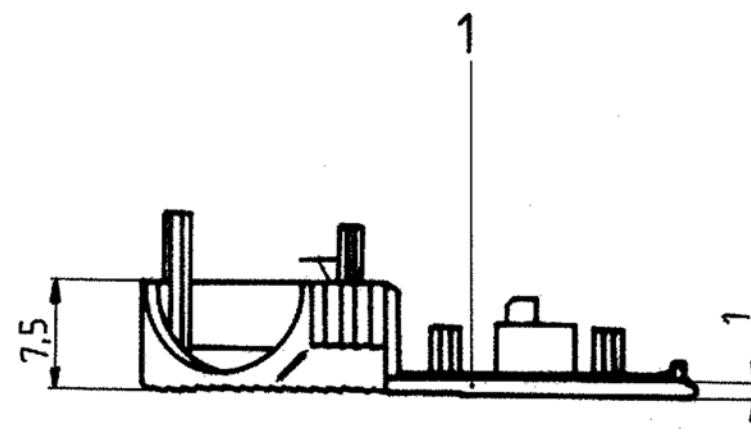


Sin nuestra expresa autorización, queda terminantemente prohibida la reproducción total o parcial de este documento, así como su uso indebido y/o su exhibición o comunicación a terceros. De los infractores se exigirá el correspondiente resarcimiento de daños y perjuicios. Se reserva todos los derechos para el caso de la concesión de patente de invención o el registro de Modelo Industrial.

Weitergabe sowie Vervielfältigung dieser Unterlage, Verwertung und Mitteilung ihres Inhalts ist nicht gestattet, soweit nicht ausdrücklich zugestanden. Zuwiderhandlungen verpflichten zu Schadenersatz. Alle Rechte für den Fall der Patenterteilung oder GM-Eintragung vorbehalten.

Copying of this document, and giving it to others and the use or communication of the contents thereof, are forbidden without express authority. Offenders are liable to the payment of damages. All rights are reserved in the event of the grant of a patent or the registration of a utility model or design.

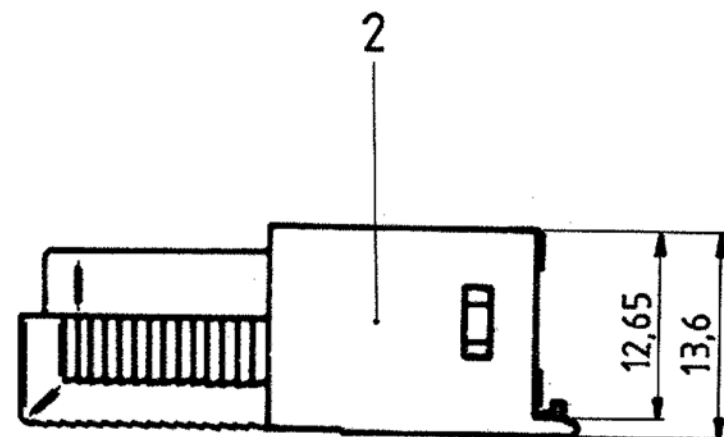

- 1 FOR PLASTIC PARTS (POS. 1 AND 2):
 - LENGTHS: DIN 16901/130,
 - ANGLES, FORMS: DIN 7168-m, R,
 FOR METAL PARTS (POS. 3 AND 4): DIN 7168-m,
 FOR SCREWS (POS. 5 AND 6): DIN 7981 F-H.

P/N 9 contacts version: V42254-A6000-G*09

 TE Connectivity		Maßstab	
Datum: 30.08.88 Bearb: De Petter Gepr: PD Com P&SE Norm:		D-Sub housing shielded 9 contacts	
TOLERANCES UNLESS OTHERWISE SPECIFIED:		V42254-A6000-G***-*-27	
1		customer drawing number: C 1393738-1	
D ECO-12-017358 22JAN13 CWR C ECO-12-008266 28AUG12 CWR Zust Mitteilung Datum Name	page 1+ of 6		









Con esta patente se reivindica el uso de la invención en su totalidad, así como su uso en la fabricación de otros dispositivos que incorporen la invención. Se reserva todos los derechos para el caso de la concesión de patente de invención o el registro de Modelo Industrial.

Weitergabe sowie Verwertung dieser Unterlagen, sowie die Herstellung, der Vertrieb und die Benutzung von Vorrichtungen, die die Erfindung zum Gegenstand haben, ist ohne schriftliche Genehmigung der GM Linienbauwerkzeuge GmbH untersagt. Alle Rechte vorbehalten.

Copying of this document and using it in others and the use or communication of the contents thereof are forbidden without express authority. Offenders are liable to the payment of damages. All rights are reserved in the event of the grant of a patent or the registration of a utility model or design.

A
B
C
D
E
F

A
B
C
D

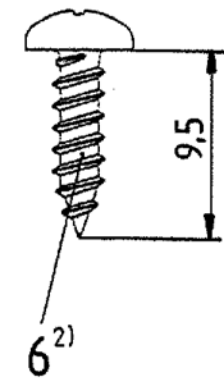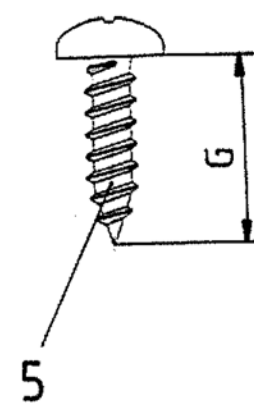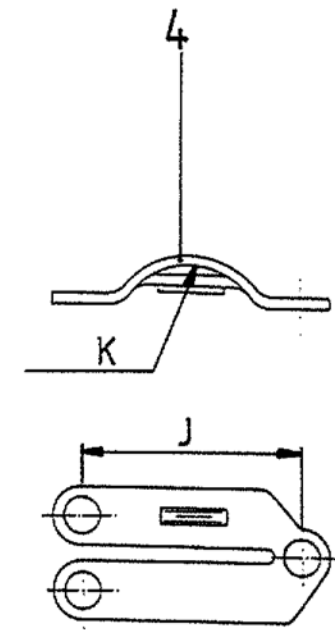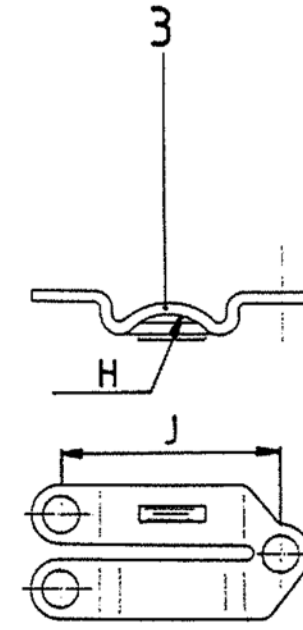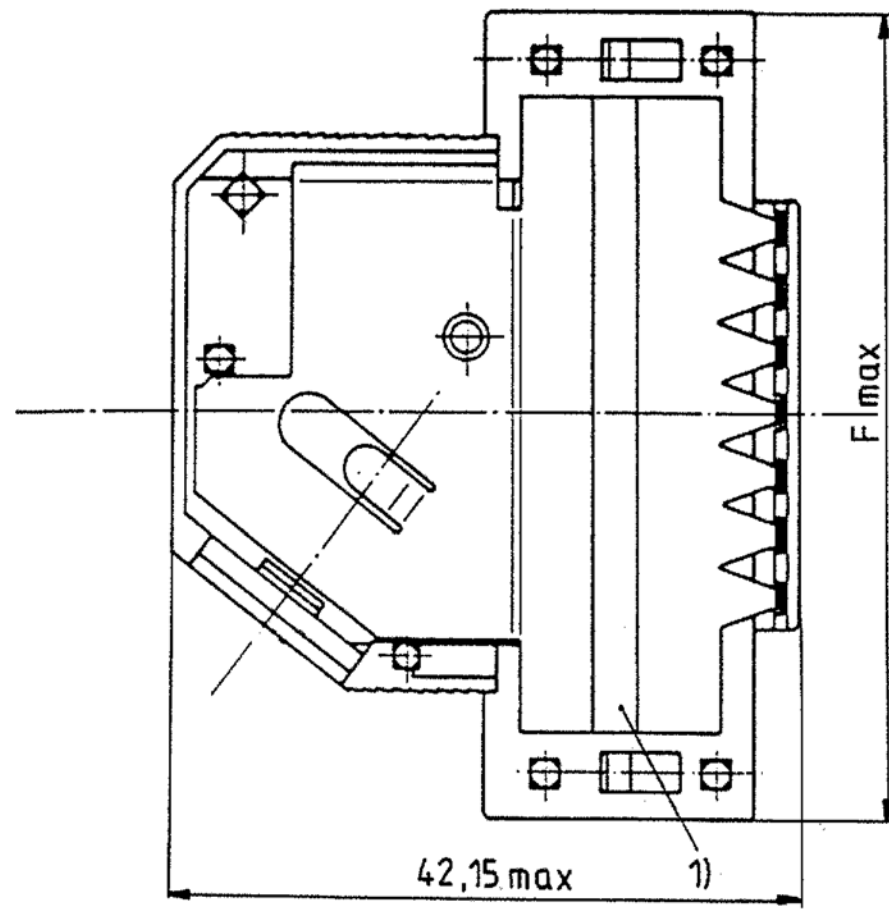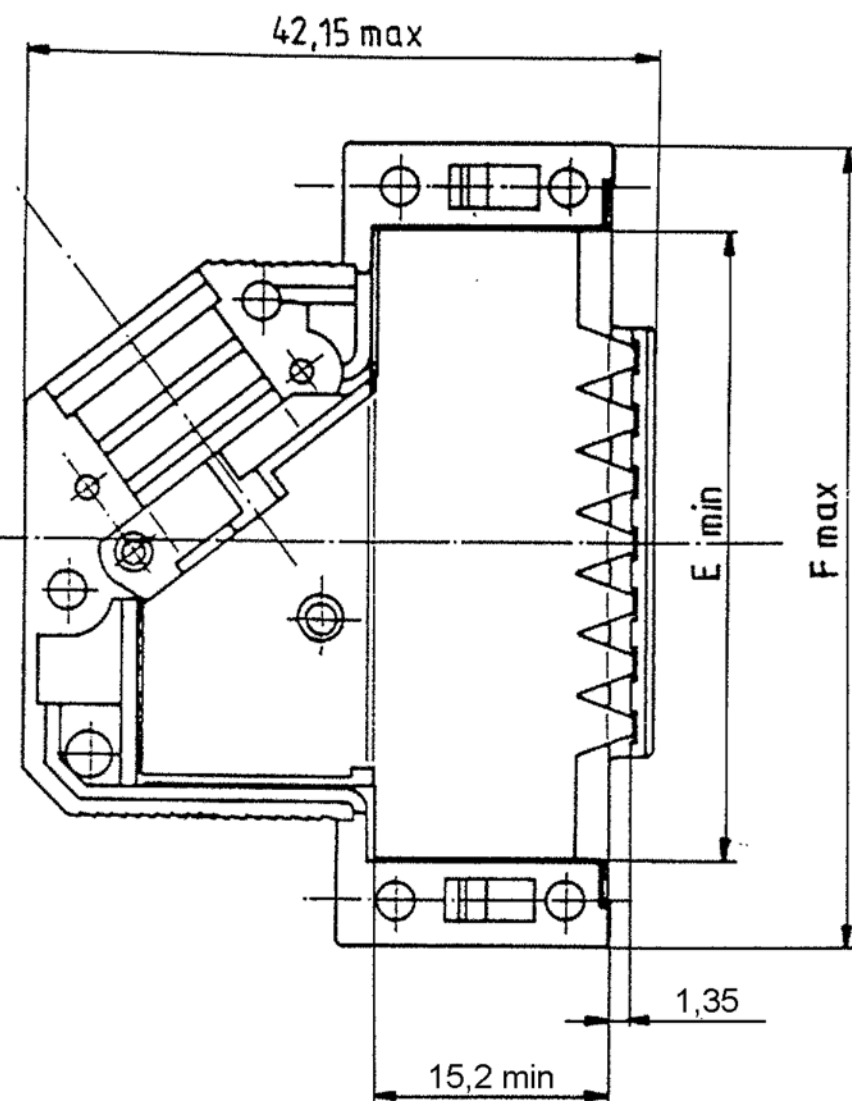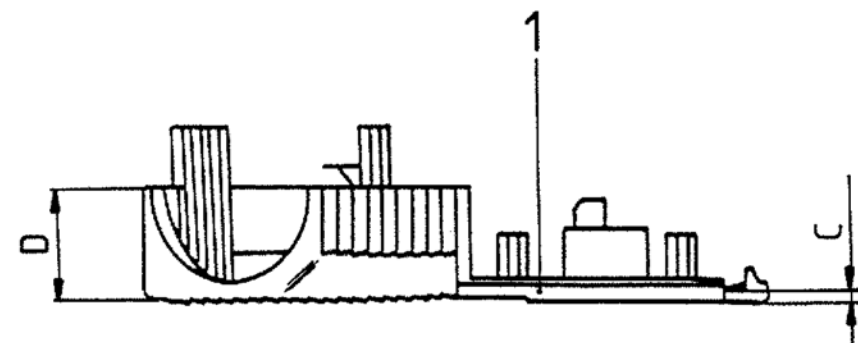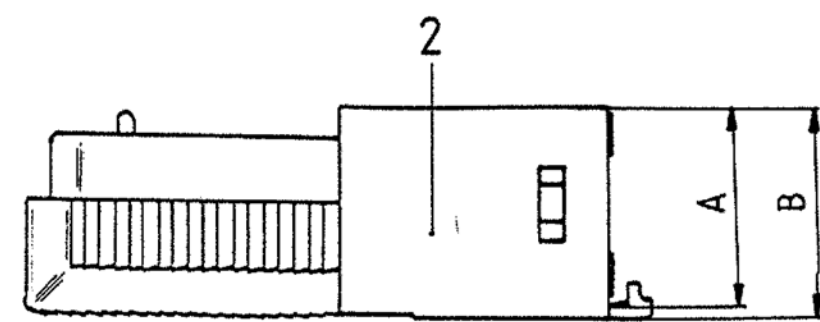

housing		dimension									
P/N	No. of contacts	A	B	C	D	E	F	G	H	J	K
V42254-A6000-											
G × 15	15					28	39,62		R3	14,5	R4,5
G × 25	25	13	14	1	7,5	41,8	53,52	6,5	R4	16	R5,5
G × 37	37					58,25	69,8				
G × 50	50	16	17,5	1,5	9,5	55,78	67,41	9,5	R5,5	20,6	R7

2) only for the 37 contacts version

1) tape only for the 15 to 37 contacts versions
drawn is the 25 contacts version

				Maßstab	
				TE Connectivity	
		Datum: 30.08.88		D-Sub housing shielded 15 to 50 contacts	
		Bearb: De Petter			
		Gedr: PD Com P&SE			
		Norm:			
		TOLERANCES UNLESS OTHERWISE SPECIFIED:		V42254-A6000-G***-27	
D SEE SHEET 1				customer drawing number: C 1393738-1	
Zust	Mitteilung	Datum	Name	page 2+	
				of 6	

V 4 2 2 5 4 - A 6 0 0 * - G * * *

Housing type

G plastic housing, shielded

Marking and colour of the housing

1 TE-marking, grey

2 without marking, grey


3 TE-marking, black

4 without marking, black

	wire diameter					No. of contacts - housing size	
	0	1	2	3	4		
Packaging	set 1)	4-8	4-6	6-8	4-8	09	9 contact - housing size 1
	200 2)	5-10	5-8	8-10	5-10	15	15 contacts - housing size 2
	200 2)	5-11	5-8,5	8,5-1	5-11	25	25 contacts - housing size 3
	200 2)	6-11	6-8	10-11	6-11	37	37 contacts - housing size 4
	200 2)	9-14,5	9-12	12-14,5	9-14,5	50	50 contacts - housing size 5
1) per set, in blister - 9 and 15 contacts : 25 - 25, 37 and 50 contacts : 15 2) loose pieces, in cardboard : 200							



TE Connectivity

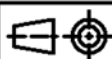

LOC DIMENSIONS
GW IN MM

SCALE

WEIGHT

MATERIAL

NAME

D-Sub Housing

shielded

DWG NO.

V42254-A6000-G***-*-27

SHT. 3+

REV.	CHANGE ORDER	DATE	APP.
D	SEE SHEET 1		

DATE	30.08.88
NAME	De Petter
DEP.	PD Com P&SE
EC	
TOLERANCE UNLESS SPECIFIED OTHERWISE	

customer drawing number: C 1393738-1

OF 6

THIS INFORMATION IS CONFIDENTIAL AND PROPRIETARY TO TYCO ELECTRONICS CORPORATION AND ITS WORLDWIDE SUBSIDIARIES AND AFFILIATES. IT MAY NOT BE DISCLOSED TO ANYONE, OTHER THAN TYCO ELECTRONICS PERSONNEL, WITHOUT WRITTEN AUTHORIZATION FROM TYCO ELECTRONICS CORPORATION, HARRISBURG, PENNSYLVANIA USA.

PROPRIETARY:

1	2	3	4	
A	Active part numbers. Contact Tyco Electronics for other configuration availability	
B	<table border="1" style="width:100%; border-collapse: collapse;"> <thead> <tr> <th style="width:50%;">Old Part Number</th> <th style="width:50%;">TE Part Number</th> </tr> </thead> <tbody> <tr><td>V42254-A6000-G109</td><td>1393738-1</td></tr> <tr><td>V42254-A6000-G115</td><td>1393738-2</td></tr> <tr><td>V42254-A6000-G125</td><td>1393738-3</td></tr> <tr><td>V42254-A6000-G137</td><td>1393738-4</td></tr> <tr><td>V42254-A6000-G150</td><td>1393738-5</td></tr> <tr><td>V42254-A6000-G209</td><td>~~1393738-6~~</td></tr> <tr><td>V42254-A6000-G309</td><td>~~1393738-7~~</td></tr> <tr><td>V42254-A6000-G315</td><td>~~1393738-8~~</td></tr> <tr><td>V42254-A6000-G325</td><td>1393738-9</td></tr> <tr><td>V42254-A6001-G109</td><td>4-1393738-2</td></tr> <tr><td>V42254-A6001-G125</td><td>4-1393738-4</td></tr> <tr><td>V42254-A6001-G309</td><td>4-1393738-5</td></tr> <tr><td>V42254-A6001-G315</td><td>4-1393738-6</td></tr> <tr><td>V42254-A6002-G109</td><td>5-1393738-0</td></tr> <tr><td>V42254-A6002-G125</td><td>5-1393738-2</td></tr> <tr><td>V42254-A6003-G137</td><td>5-1393738-7</td></tr> <tr><td>V42254-A6004-G109</td><td>5-1393738-9</td></tr> <tr><td>V42254-A6004-G115</td><td>6-1393738-0</td></tr> <tr><td>V42254-A6004-G125</td><td>6-1393738-1</td></tr> <tr><td>V42254-A6004-G137</td><td>6-1393738-2</td></tr> <tr><td>V42254-A6004-G150</td><td>6-1393738-3</td></tr> <tr><td>V42254-A6004-G209</td><td>6-1393738-4</td></tr> <tr><td>V42254-A6004-G215</td><td>6-1393738-5</td></tr> <tr><td>V42254-A6004-G225</td><td>6-1393738-6</td></tr> <tr><td>V42254-A6004-G309</td><td>1-1393739-9</td></tr> <tr><td>V42254-A6004-G315</td><td>6-1393738-7</td></tr> <tr><td>V42254-A6004-G325</td><td>2-1393739-0</td></tr> <tr><td>V42254-A6004-G337</td><td>2-1393739-1</td></tr> <tr><td>V42254-A6004-G350</td><td>2-1393739-2</td></tr> <tr><td>V42254-A6004-G409</td><td>6-1393738-8</td></tr> <tr><td>V42254-A6004-G415</td><td>6-1393738-9</td></tr> <tr><td>V42254-A6004-G437</td><td>7-1393738-1</td></tr> </tbody> </table>			Old Part Number	TE Part Number	V42254-A6000-G109	1393738-1	V42254-A6000-G115	1393738-2	V42254-A6000-G125	1393738-3	V42254-A6000-G137	1393738-4	V42254-A6000-G150	1393738-5	V42254-A6000-G209	~~1393738-6~~	V42254-A6000-G309	~~1393738-7~~	V42254-A6000-G315	~~1393738-8~~	V42254-A6000-G325	1393738-9	V42254-A6001-G109	4-1393738-2	V42254-A6001-G125	4-1393738-4	V42254-A6001-G309	4-1393738-5	V42254-A6001-G315	4-1393738-6	V42254-A6002-G109	5-1393738-0	V42254-A6002-G125	5-1393738-2	V42254-A6003-G137	5-1393738-7	V42254-A6004-G109	5-1393738-9	V42254-A6004-G115	6-1393738-0	V42254-A6004-G125	6-1393738-1	V42254-A6004-G137	6-1393738-2	V42254-A6004-G150	6-1393738-3	V42254-A6004-G209	6-1393738-4	V42254-A6004-G215	6-1393738-5	V42254-A6004-G225	6-1393738-6	V42254-A6004-G309	1-1393739-9	V42254-A6004-G315	6-1393738-7	V42254-A6004-G325	2-1393739-0	V42254-A6004-G337	2-1393739-1	V42254-A6004-G350	2-1393739-2	V42254-A6004-G409	6-1393738-8	V42254-A6004-G415	6-1393738-9	V42254-A6004-G437	7-1393738-1												
Old Part Number	TE Part Number	
V42254-A6000-G109	1393738-1	
V42254-A6000-G115	1393738-2	
V42254-A6000-G125	1393738-3	
V42254-A6000-G137	1393738-4	
V42254-A6000-G150	1393738-5	
V42254-A6000-G209	~~1393738-6~~	
V42254-A6000-G309	~~1393738-7~~	
V42254-A6000-G315	~~1393738-8~~	
V42254-A6000-G325	1393738-9	
V42254-A6001-G109	4-1393738-2	
V42254-A6001-G125	4-1393738-4	
V42254-A6001-G309	4-1393738-5	
V42254-A6001-G315	4-1393738-6	
V42254-A6002-G109	5-1393738-0	
V42254-A6002-G125	5-1393738-2	
V42254-A6003-G137	5-1393738-7	
V42254-A6004-G109	5-1393738-9	
V42254-A6004-G115	6-1393738-0	
V42254-A6004-G125	6-1393738-1	
V42254-A6004-G137	6-1393738-2	
V42254-A6004-G150	6-1393738-3	
V42254-A6004-G209	6-1393738-4	
V42254-A6004-G215	6-1393738-5	
V42254-A6004-G225	6-1393738-6	
V42254-A6004-G309	1-1393739-9	
V42254-A6004-G315	6-1393738-7	
V42254-A6004-G325	2-1393739-0	
V42254-A6004-G337	2-1393739-1	
V42254-A6004-G350	2-1393739-2	
V42254-A6004-G409	6-1393738-8	
V42254-A6004-G415	6-1393738-9	
V42254-A6004-G437	7-1393738-1	
C	<table border="1" style="width:100%; border-collapse: collapse;"> <tbody> <tr><td></td><td></td><td>OBSOLETE</td></tr> <tr><td></td><td></td><td>OBSOLETE</td></tr> <tr><td></td><td></td><td>OBSOLETE</td></tr> <tr><td></td><td></td><td>SUPERSEDED BY 1393738-1</td></tr> <tr><td></td><td></td><td>OBSOLETE</td></tr> <tr><td></td><td></td><td>SUPERSEDED BY 6-1393738-1</td></tr> <tr><td></td><td></td><td>SUPERSEDED BY 1-1393739-9</td></tr> <tr><td></td><td></td><td>SUPERSEDED BY 6-1393738-7</td></tr> <tr><td></td><td></td><td>OBSOLETE</td></tr> <tr><td></td><td></td><td>SUPERSEDED BY 6-1393738-1</td></tr> <tr><td></td><td></td><td>SUPERSEDED BY 6-1393738-2</td></tr> <tr><td></td><td></td><td></td></tr> <tr><td></td><td></td><td></td></tr> <tr><td></td><td></td><td></td></tr> <tr><td></td><td></td><td></td></tr> <tr><td></td><td></td><td>SUPERSEDED BY 5-1393738-9</td></tr> <tr><td></td><td></td><td>OBSOLETE</td></tr> <tr><td></td><td></td><td>OBSOLETE</td></tr> <tr><td></td><td></td><td>OBSOLETE</td></tr> 		SUPERSEDED BY 1393738-1	
		OBSOLETE	
		SUPERSEDED BY 6-1393738-1	
		SUPERSEDED BY 1-1393739-9	
		SUPERSEDED BY 6-1393738-7	
		OBSOLETE	
		SUPERSEDED BY 6-1393738-1	
		SUPERSEDED BY 6-1393738-2	
		SUPERSEDED BY 5-1393738-9	
		OBSOLETE	
		OBSOLETE	
		OBSOLETE	
		OBSOLETE	
		OBSOLETE	
		SUPERSEDED BY 6-1393738-2	
		SUPERSEDED BY 6-1393738-3	
		OBSOLETE	
		OBSOLETE	
		OBSOLETE	
D	
E	
F	<table border="1" style="width:100%; border-collapse: collapse;"> <tr> <td colspan="2" style="text-align: center;"> </td> <td style="text-align: center;"> </td> <td style="text-align: center;">SCALE</td> <td style="text-align: center;">WEIGHT</td> </tr> <tr> <td colspan="2" style="text-align: center;">TE Connectivity</td> <td style="text-align: center;">DIMENSIONS IN MM</td> <td colspan="2" style="text-align: center;">MATERIAL</td> </tr> <tr> <td style="width: 10%;"></td> <td style="width: 10%;"></td> <td style="width: 10%; text-align: center;">LOC GW</td> <td colspan="2" style="text-align: center;">NAME</td> </tr> <tr> <td></td> <td></td> <td></td> <td colspan="2" style="text-align: center;">D-Sub Housing</td> </tr> <tr> <td></td> <td></td> <td></td> <td colspan="2" style="text-align: center;">shielded</td> </tr> <tr> <td></td> <td></td> <td></td> <td colspan="2" style="text-align: center;">DWG NO.</td> </tr> <tr> <td></td> <td></td> <td></td> <td colspan="2" style="text-align: center;">V42254-A6000-G***-*-27</td> </tr> <tr> <td></td> <td></td> <td></td> <td colspan="2" style="text-align: center;">SHT. 4+</td> </tr> <tr> <td></td> <td></td> <td></td> <td colspan="2" style="text-align: center;">OF 6</td> </tr> <tr> <td></td> <td></td> <td></td> <td colspan="2" style="text-align: center;">Customer Drawing: C 1393738-1</td> </tr> </table>						SCALE	WEIGHT	TE Connectivity		DIMENSIONS IN MM	MATERIAL				LOC GW	NAME					D-Sub Housing					shielded					DWG NO.					V42254-A6000-G***-*-27					SHT. 4+					OF 6					Customer Drawing: C 1393738-1																													
			SCALE	WEIGHT	
TE Connectivity		DIMENSIONS IN MM	MATERIAL	
		LOC GW	NAME	
			D-Sub Housing	
			shielded	
			DWG NO.	
			V42254-A6000-G***-*-27	
			SHT. 4+	
			OF 6	
			Customer Drawing: C 1393738-1	

THIS INFORMATION IS CONFIDENTIAL AND PROPRIETARY TO TYCO ELECTRONICS CORPORATION AND ITS WORLDWIDE
 SUBSIDIARIES AND AFFILIATES. IT MAY NOT BE DISCLOSED TO ANYONE, OTHER THAN TYCO ELECTRONICS PERSONNEL,
 WITHOUT WRITTEN AUTHORIZATION FROM TYCO ELECTRONICS CORPORATION, HARRISBURG, PENNSYLVANIA USA.


PROPRIETARY:

V 4 2 2 5 4 - A 6 1 * * - L 1

Technical data		
	contact tube outer diameter ±0.1	for shield braiding outer diameter
04	4	2.0 to 2.7
05	5	2.8 to 3.7
06	6	3.8 to 4.7
07	7	4.8 to 5.7
08	8	5.8 to 6.7
09	9	6.8 to 7.7
10	10	7.8 to 8.7
11	11	8.8 to 9.7
12	12	9.8 to 10.7
13	13	10.8 to 11.7
14	14	11.8 to 12.7
15	15	12.8 to 13.7

Active part numbers. Contact
Tyco Electronics for
other configuration availability

Old Part Number	TE Part Number	
V42254-A6104-L1	3-1393561-2	OBSOLETE
V42254-A6105-L1	3-1393561-3	
V42254-A6106-L1	3-1393561-4	
V42254-A6107-L1	3-1393561-5	
V42254-A6108-L1	3-1393561-6	
V42254-A6109-L1	3-1393561-9	
V42254-A6110-L1	4-1393561-0	
V42254-A6111-L1	~~4-1393561-1~~	OBSOLETE
V42254-A6112-L1	4-1393561-2	
V42254-A6113-L1	4-1393561-3	OBSOLETE
V42254-A6114-L1	4-1393561-4	OBSOLETE
V42254-A6115-L1	5-1393502-9	OBSOLETE

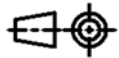APPLICABLE SPEC.:				FINISH					
 TE Connectivity				 DIMENSIONS IN MM		DIMENSIONS APPLY		PLATING	
						SCALE		WEIGHT	
 LOC GW				DATE 30.08.88 NAME De Petter DEP. PD Com P&SE EC		MATERIAL			
						NAME D-Sub Housing			
D SEE SHEET 1				TOLERANCE UNLESS SPECIFIED OTHERWISE		accessories: contact tubes			
						DWG NO. V42254-A6000-G***-*-27			
REV. CHANGE ORDER		DATE		APP.		customer drawing number: C 1393738-1			
						SHT. 5+ OF 6			

V 4 2 2 5 4 - A 6 2 * * - L * * *

Technical Data			
		bushing inner diameter ±0.2	cable outer diameter
00	1) 2)	/	/
05	3)	5	4.2 to 4.9
06	3)	6	5.0 to 5.9
07	3)	7	6.0 to 6.9
08	3)	8	7.0 to 7.9
09	3)	9	8.0 to 8.9
10	2)	10	9.0 to 9.9
11	2)	11	10.0 to 10.9
12	4)	12	11.0 to 11.9
13	4)	13	12.0 to 12.9
14	4)	14	13.0 to 13.9
15	4)	15	14.0 to 14.9

	contacts	colour
1	9 to 37	grey
50	50	grey
100	9 to 37	black
150	50	black

Active part numbers. Contact Tyco Electronics for other configuration availability

Old Part Number	TE Part Number	
V42254-A6200-L 1	4-1393561-5	OBSOLETE
V42254-A6200-L 50	4-1393561-6	OBSOLETE
V42254-A6200-L100	5-1393502-1	OBSOLETE
V42254-A6200-L150	5-1393502-2	OBSOLETE
V42254-A6205-L 1	4-1393561-7	
V42254-A6205-L100	4-1393561-8	
V42254-A6206-L 1	4-1393561-9	
V42254-A6206-L100	5-1393561-0	
V42254-A6207-L 1	5-1393561-1	
V42254-A6207-L100	5-1393561-4	OBSOLETE
V42254-A6208-L 1	5-1393561-5	
V42254-A6208-L100	5-1393561-6	OBSOLETE
V42254-A6209-L 1	5-1393561-7	
V42254-A6209-L100	5-1393561-8	
V42254-A6210-L 1	5-1393561-9	
V42254-A6210-L 50	6-1393561-0	OBSOLETE
V42254-A6210-L100	6-1393561-1	OBSOLETE
V42254-A6210-L150	5-1393502-3	OBSOLETE
V42254-A6211-L 1	6-1393561-2	
V42254-A6211-L 50	6-1393561-3	OBSOLETE
V42254-A6211-L100	5-1393502-4	OBSOLETE
V42254-A6211-L150	5-1393502-5	OBSOLETE
V42254-A6212-L 50	6-1393561-4	OBSOLETE
V42254-A6212-L150	5-1393502-6	OBSOLETE
V42254-A6213-L 50	6-1393561-5	OBSOLETE
V42254-A6213-L150	5-1393502-7	OBSOLETE
V42254-A6214-L 50	6-1393561-6	OBSOLETE
V42254-A6214-L150	5-1393502-8	OBSOLETE
V42254-A6215-L 50	8-1393501-5	OBSOLETE
V42254-A6215-L150	6-1393561-7	OBSOLETE

- 4) only for 50 contacts
3) only for 9 to 37 contacts
2) for 9 to 50 contacts
1) Blank bushing

APPLICABLE SPEC.				FINISH			
 TE Connectivity				DIMENSIONS APPLY		PLATING	
				SCALE		WEIGHT	
 DIMENSIONS IN MM				MATERIAL			
DATE 30.08.88 NAME De Petter DEP. PD Com P&SE EC				NAME			
TOLERANCE UNLESS SPECIFIED OTHERWISE				D-Sub Housing			
accessories: cable bushings				DWG NO.			
V42254-A6000-G****-27				SHT. 6			
REV. CHANGE ORDER				DATE APP. customer drawing number: C 1393738-1			
				OF 6			

Компания «Океан Электроники» предлагает заключение долгосрочных отношений при поставках импортных электронных компонентов на взаимовыгодных условиях!

Наши преимущества:

- Поставка оригинальных импортных электронных компонентов напрямую с производств Америки, Европы и Азии, а так же с крупнейших складов мира;
- Широкая линейка поставок активных и пассивных импортных электронных компонентов (более 30 млн. наименований);
- Поставка сложных, дефицитных, либо снятых с производства позиций;
- Оперативные сроки поставки под заказ (от 5 рабочих дней);
- Экспресс доставка в любую точку России;
- Помощь Конструкторского Отдела и консультации квалифицированных инженеров;
- Техническая поддержка проекта, помощь в подборе аналогов, поставка прототипов;
- Поставка электронных компонентов под контролем ВП;
- Система менеджмента качества сертифицирована по Международному стандарту ISO 9001;
- При необходимости вся продукция военного и аэрокосмического назначения проходит испытания и сертификацию в лаборатории (по согласованию с заказчиком);
- Поставка специализированных компонентов военного и аэрокосмического уровня качества (Xilinx, Altera, Analog Devices, Intersil, Interpoint, Microsemi, Actel, Aeroflex, Peregrine, VPT, Syfer, Eurofarad, Texas Instruments, MS Kennedy, Miteq, Cobham, E2V, MA-COM, Hittite, Mini-Circuits, General Dynamics и др.);

Компания «Океан Электроники» является официальным дистрибьютором и эксклюзивным представителем в России одного из крупнейших производителей разъемов военного и аэрокосмического назначения «JONHON», а так же официальным дистрибьютором и эксклюзивным представителем в России производителя высокотехнологичных и надежных решений для передачи СВЧ сигналов «FORSTAR».



JONHON

«JONHON» (основан в 1970 г.)

Разъемы специального, военного и аэрокосмического назначения:

(Применяются в военной, авиационной, аэрокосмической, морской, железнодорожной, горно- и нефтедобывающей отраслях промышленности)

«FORSTAR» (основан в 1998 г.)

ВЧ соединители, коаксиальные кабели,
кабельные сборки и микроволновые компоненты:

(Применяются в телекоммуникациях гражданского и специального назначения, в средствах связи, РЛС, а так же военной, авиационной и аэрокосмической отраслях промышленности).



Телефон: 8 (812) 309-75-97 (многоканальный)

Факс: 8 (812) 320-03-32

Электронная почта: ocean@oceanchips.ru

Web: <http://oceanchips.ru/>

Адрес: 198099, г. Санкт-Петербург, ул. Калинина, д. 2, корп. 4, лит. А